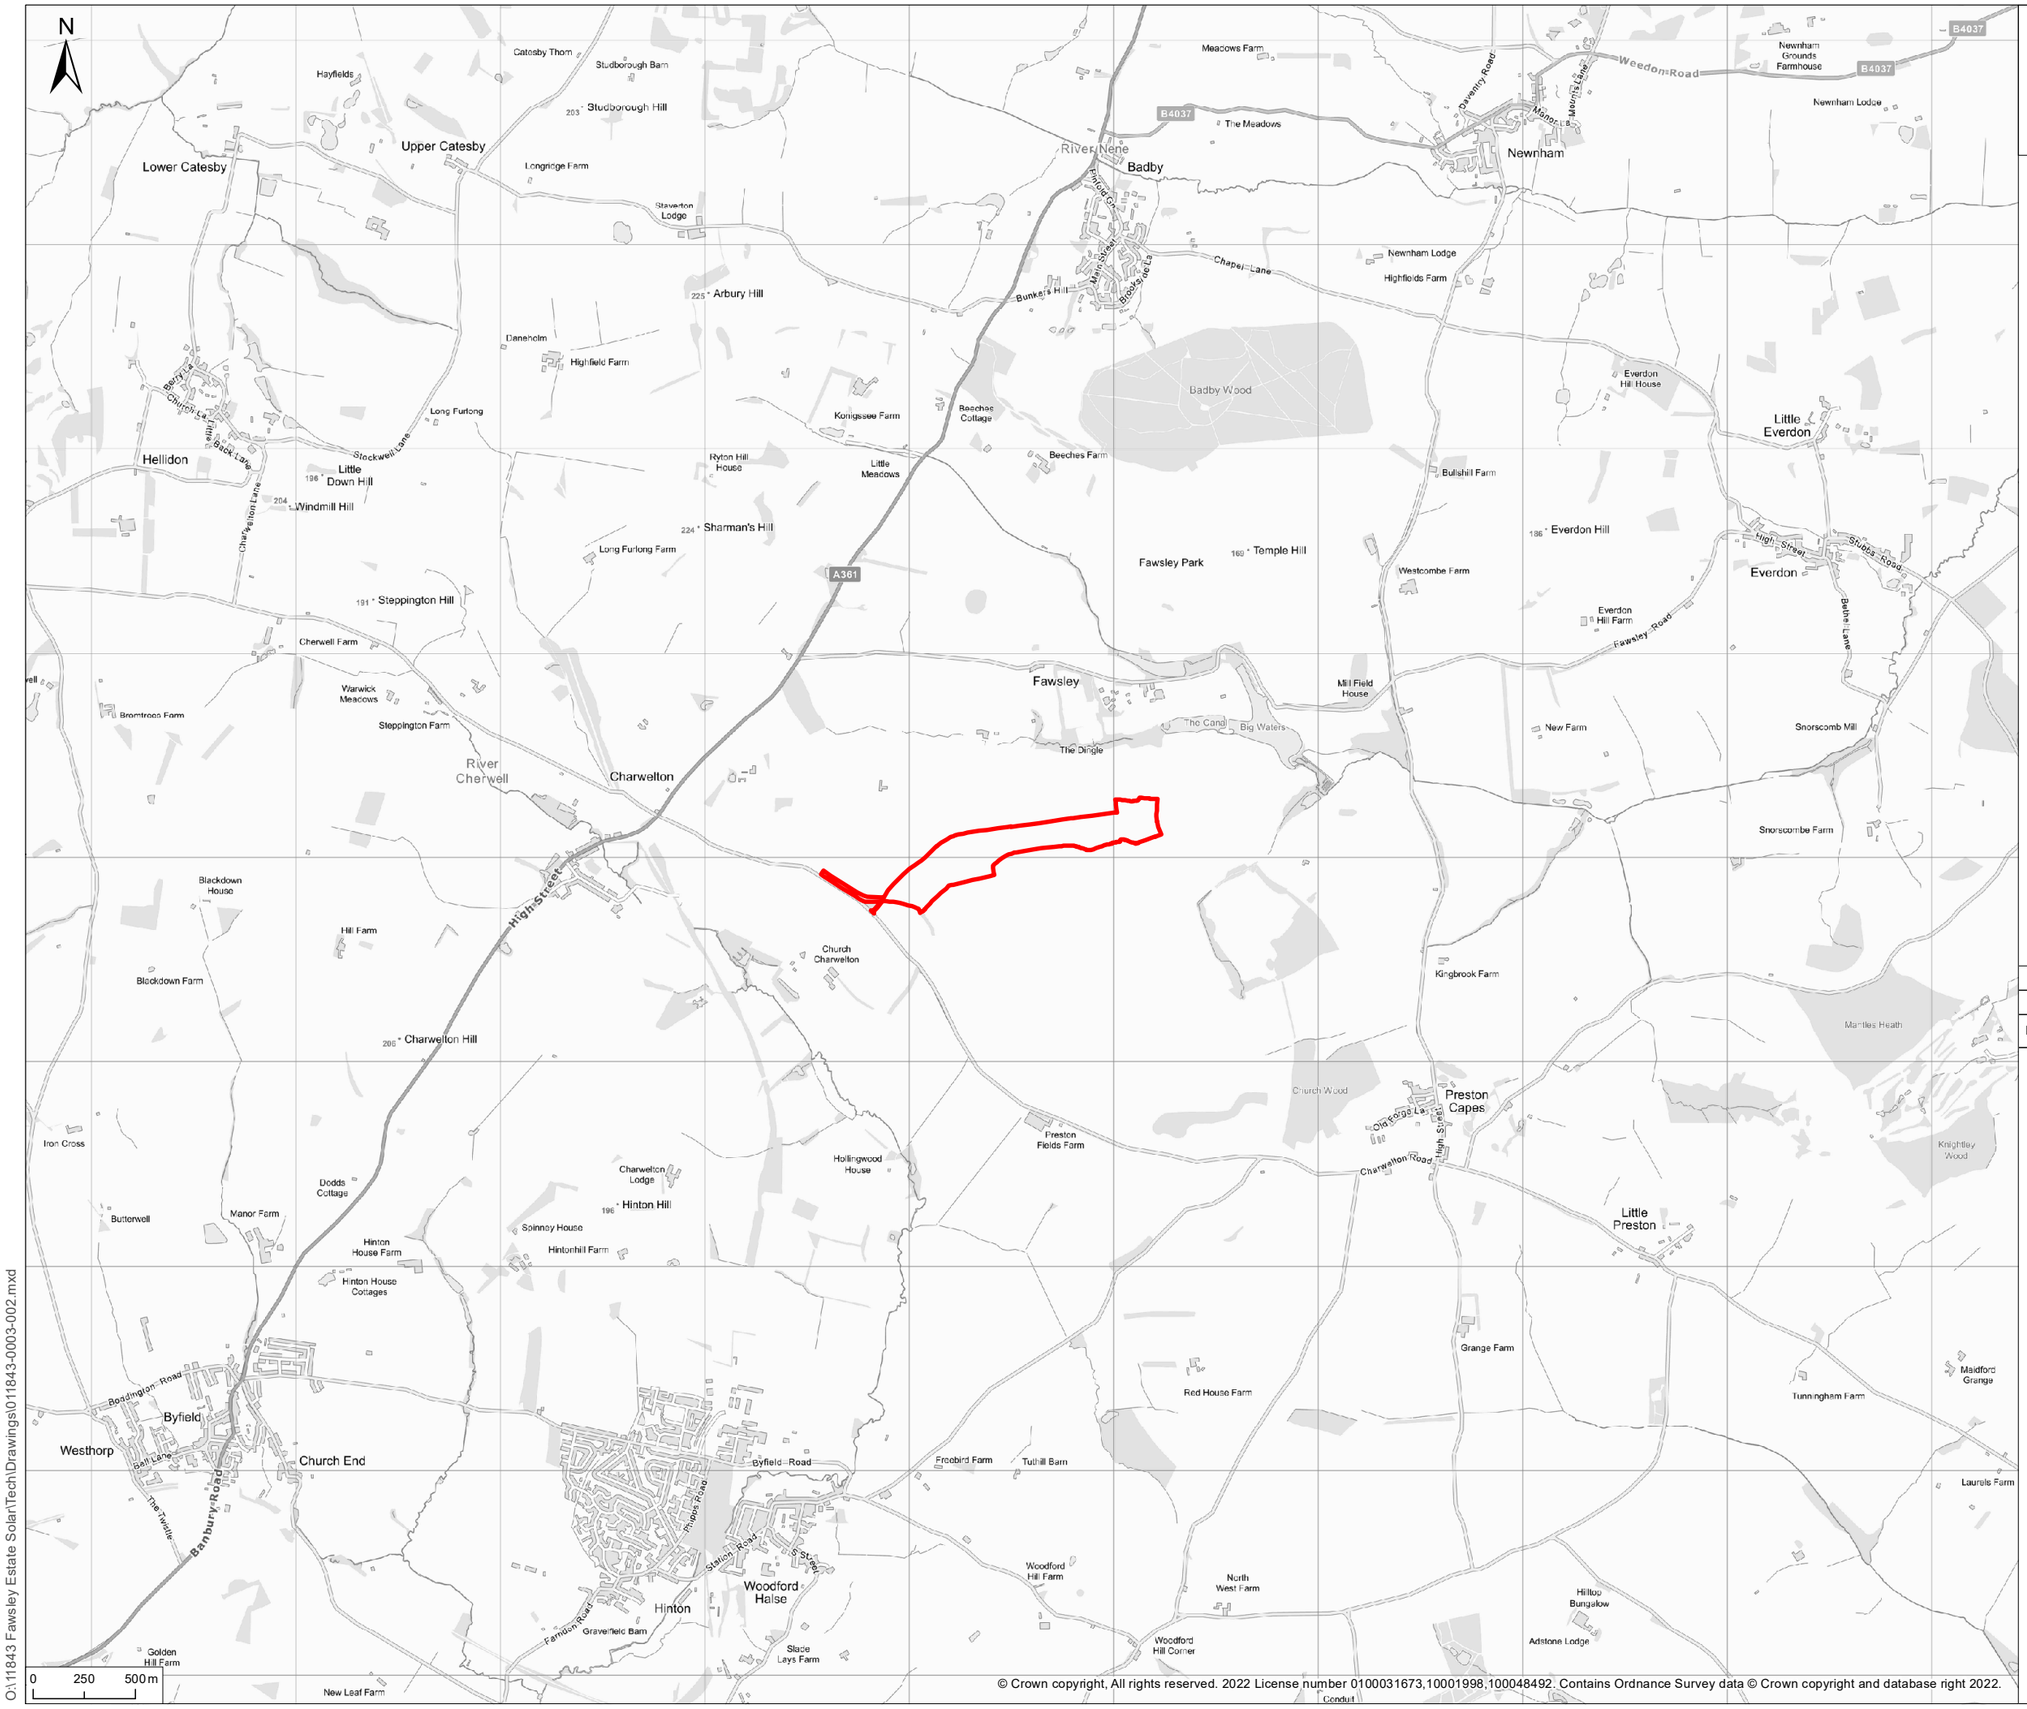

© 2022 RPS Group

Notes

1. This drawing has been prepared in accordance with the scope of RPS's appointment with its client and is subject to the terms and conditions of that appointment. RPS accepts no liability for any use of this document other than by its client and only for the purposes for which it was prepared and provided.
2. If received electronically it is the recipients responsibility to print to correct scale. Only written dimensions should be used.

Legend

Site boundary

Rev	Description	By	CB	Date

MAKING COMPLEX EASY

20 Western Avenue, Milton Park, Abingdon, Oxfordshire, OX14 4SH
T: +44(0)1235 821 888 E: rpsox@rpsgroup.com

Client: Elgin

Project: Fawsley Estate Solar

Title: Site location

Status	Drawn By	PM/Checked By
DRAFT	MS	NT
Project Number	**Scale @ A3**	**Date Created**
11843	1:30,000	JUL 2022
Figure Number		**Rev**
1		-

rpsgroup.com

© Crown copyright, All rights reserved. 2022 License number 0100031673,10001998,100048492. Contains Ordnance Survey data © Crown copyright and database right 2022.

O:\11843 Fawsley Estate Solar\Tech\Drawings\011843-0003-002.mxd